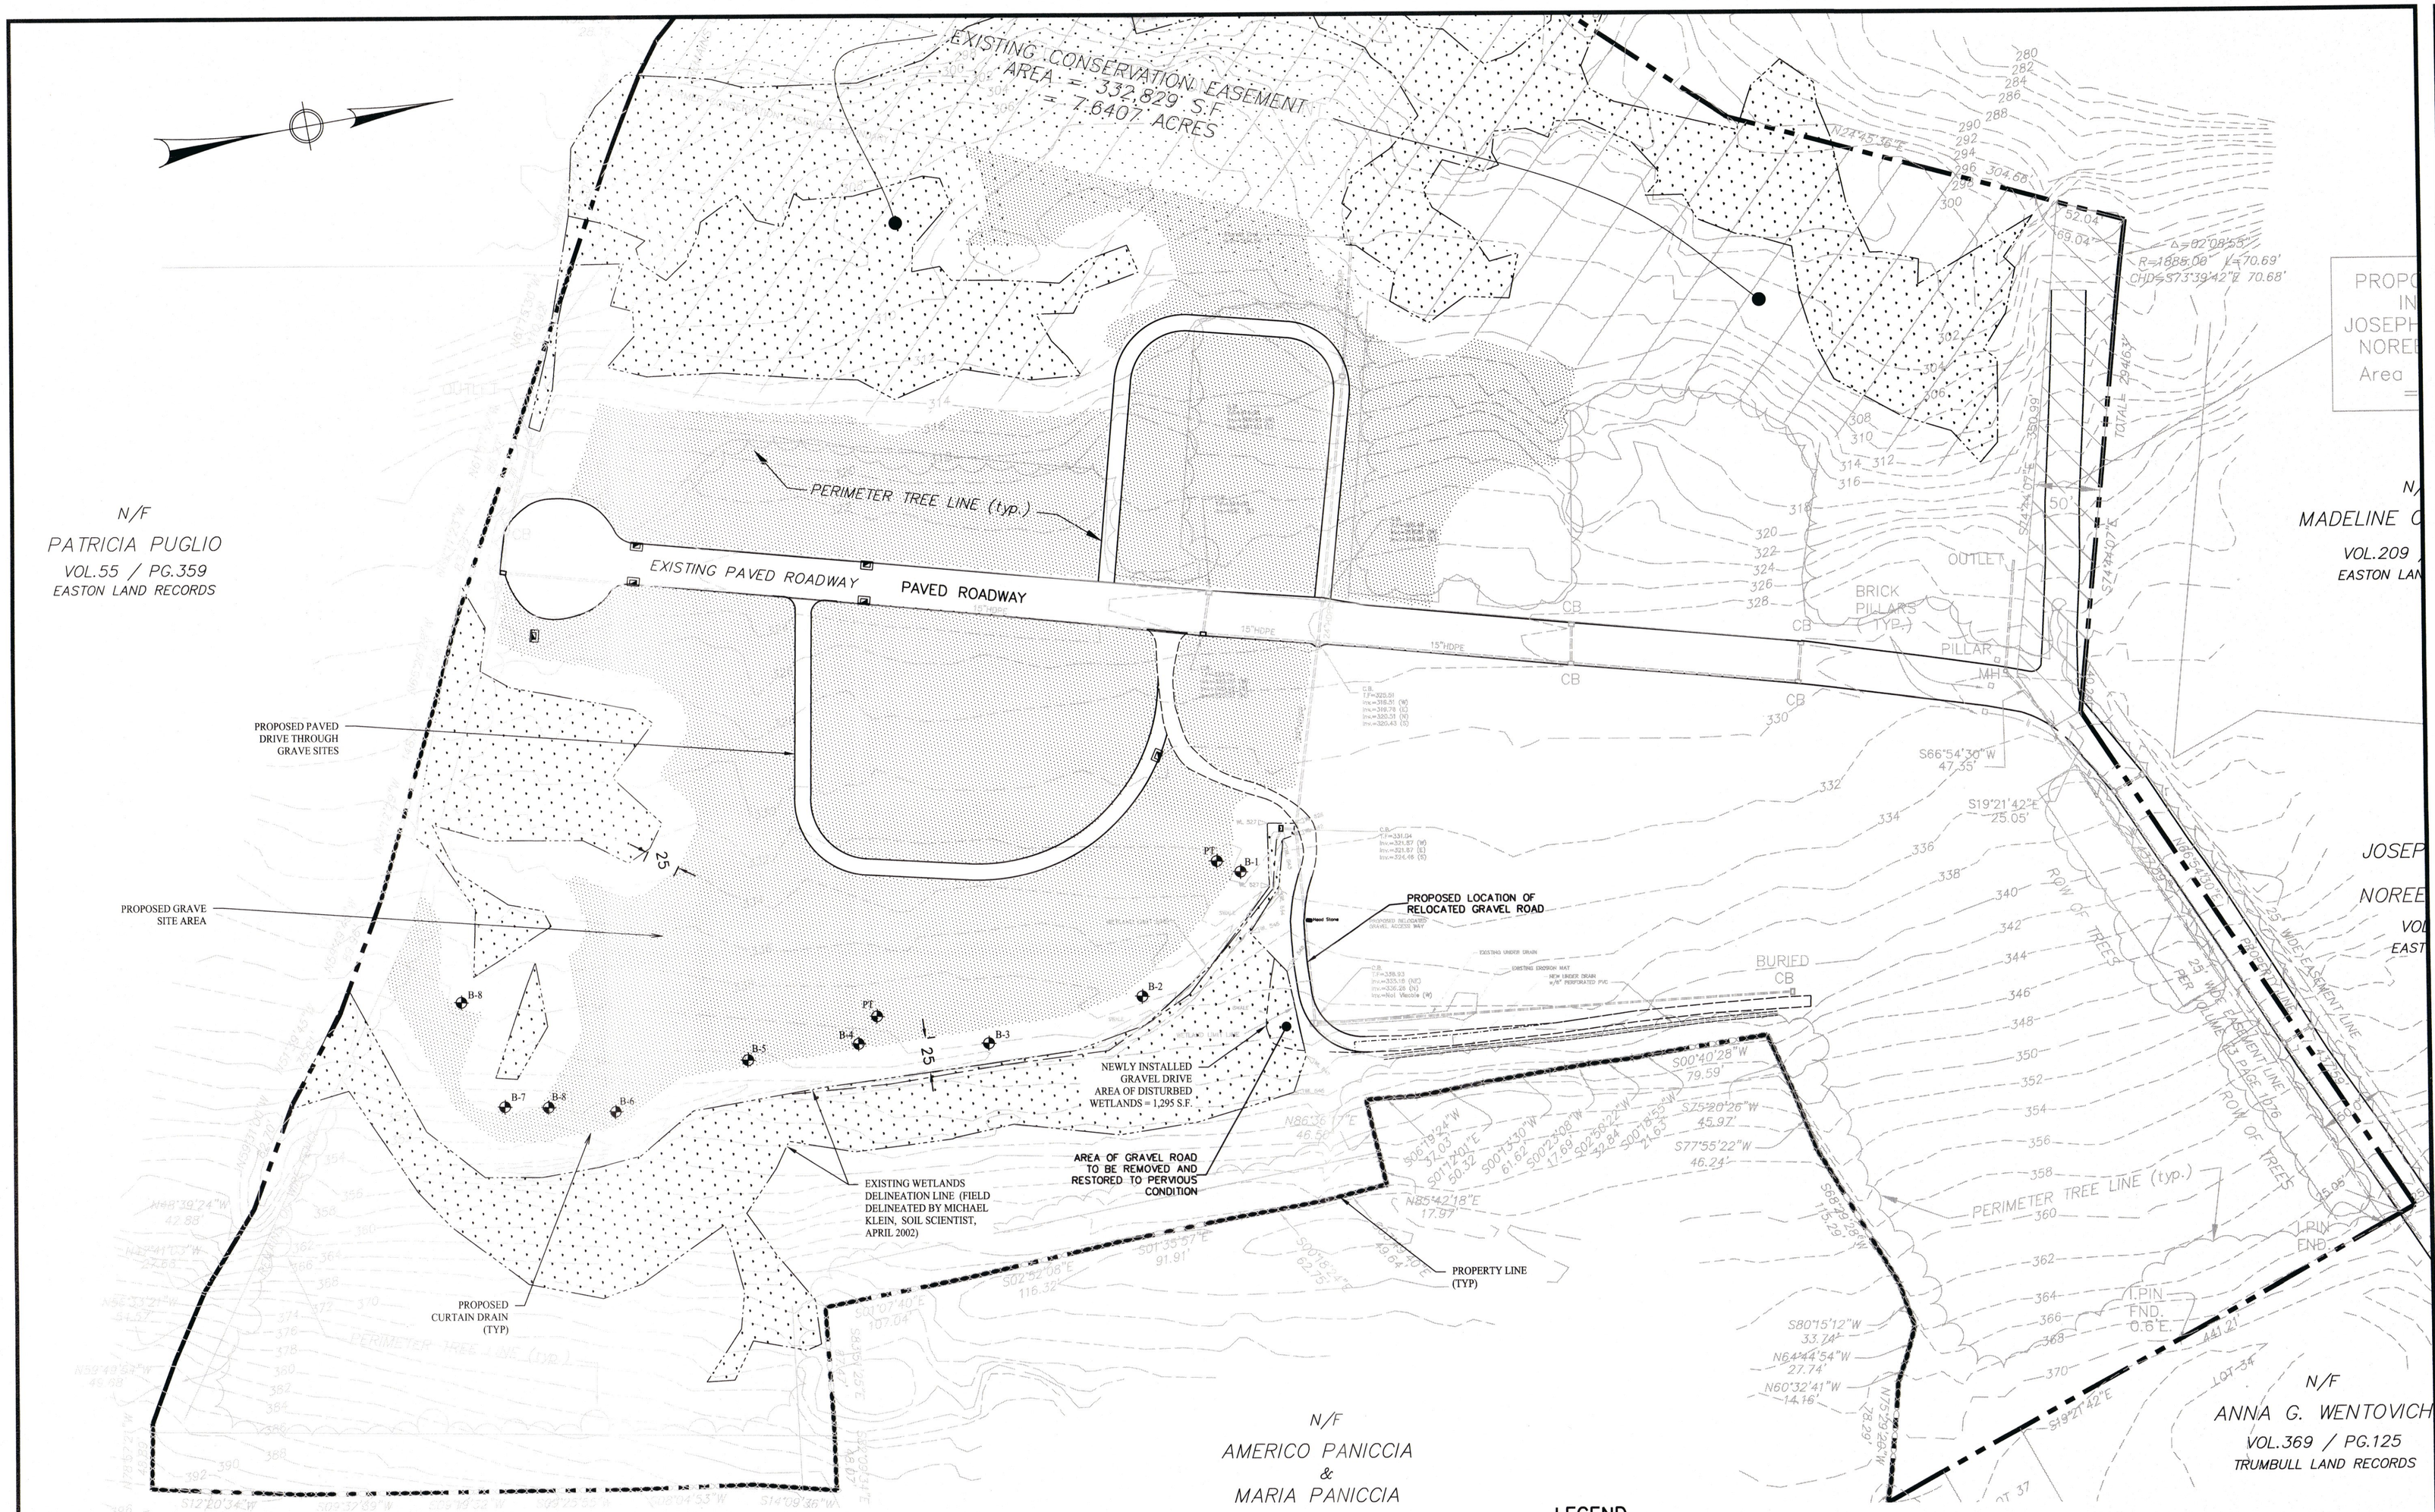

SOIL BORING LOGS

HARVESTER ST. EASTON, CT ; 12/29/08 ; HARDIMAN CO. & ASSOC., INC

	STRATA CHANGE DEPTH (FT)	FIELD ID OF SOIL
B-1	0.0 - 0.2	TOPSOIL
	0.2 - 1.5	BROWN SILTY SAND, SOME GRAVEL. (FILL)
	1.5 - 7.0	BROWN SAND, SOME GRAVEL, SOME SILT (POSSIBLE FILL)
	7.0 - 9.0	BROWN SAND, SOME SILT, LITTLE GRAVEL
	*GROUND WATER ELEVATION = 3.5'	
B-2	0.0 - 0.3	TOPSOIL
	0.3 - 4.0	BROWN SAND, SOME SILT, SOME GRAVEL. (FILL)
	4.0 - 9.0	GRAY AND BROWN F/M SAND, SOME CLAYEY SILT, SOME GRAVEL, TRACE WEATHERED COBBLE. (TILL)
	*GROUND WATER ELEVATION = 3.5'	
B-3	0.0 - 0.3	TOPSOIL
	0.3 - 5.5	BROWN F/C SAND, SOME SILT, SOME GRAVEL. (POSSIBLE FILL)
	5.5 - 9.0	BROWN F/C SAND, SOME GRAVEL, SOME SILT, SOME COBBLES. (TILL)
	*GROUND WATER ELEVATION = 3.5'	
B-4	0.0 - 0.5	TOPSOIL
	0.5 - 9.0	BROWN F/M SAND, SOME SILT, SOME GRAVEL. (TILL)
	*GROUND WATER ELEVATION = "CAVED"	
B-5	0.0 - 0.3	TOPSOIL
	0.3 - 2.0	BROWN F/M SAND, SOME SILT, TRACE GRAVEL.
	2.0 - 9.0	BROWN F/M SAND, LITTLE SILT, LITTLE GRAVEL.
	*GROUND WATER ELEVATION = CAVED @ 4'	
B-6	0.0 - 0.4	TOPSOIL
	0.4 - 7.0	BROWN F/M SAND, LITTLE SILT, LITTLE GRAVEL. (POSSIBLE FILL)
	7.0 - 9.0	GRAY & BROWN F/C SAND, SOME SILT, SOME GRAVEL. (TILL)(WET)
	*GROUND WATER ELEVATION = 4'	
B-7	0.0 - 0.4	TOPSOIL
	0.4 - 2.0	BROWN F/M SAND, SOME SILT, TRACE GRAVEL
	2.0 - 9.0	GRAY & BROWN F/C SAND, SOME SILT, SOME GRAVEL. (TILL)
	*GROUND WATER ELEVATION = 2.5'	
B-8	0.0 - 0.3	TOPSOIL
	0.3 - 3.5	BROWN F/M SAND, GRAVEL & SILT. (FILL)
	3.5 - 7.0	GRAY & BROWN F/C SAND, GRAVEL & COBBLES, SOME SILT.
	7.0 - 9.0	BROWN F/C SAND, SOME GRAVEL, LITTLE SILT.
	*GROUND WATER ELEVATION = CAVED @ 3'	

LEGEND

- EXISTING EDGE OF PAVEMENT
- PROPOSED EDGE OF PAVEMENT
- PROPERTY LINE
- STREAM
- WETLANDS
- PROPOSED GRAVE SITE AREA
- 123.4 × PROPOSED SPOT ELEVATION
- EXISTING 2' CONTOUR
- EXISTING 10' CONTOUR
- PROPOSED 2' CONTOUR
- EXISTING CATCH BASIN
- PROPOSED CATCH BASIN
- EXISTING MANHOLE
- PROPOSED MANHOLE
- EXISTING STORM PIPES
- PROPOSED STORM PIPES
- EXISTING SANITARY PIPES
- PROPOSED SANITARY PIPES

GRAPHIC SCALE

60 0 30 60 120 240

(IN FEET)
1 inch = 60 ft.

ROSE •TISO & CO. LLC.
ARCHITECTS●SURVEYORS●ENGINEERS
WWW.ROSETISO.COM
35 BRENTWOOD AVENUE, FAIRFIELD, CT 06825
TEL: (203)610-6262● FAX: (203)610-6404

REVISIONS

NO.	BY	DATE	DESCRIPTION

PROJECT TITLE

WETLANDS VIOLATION PERMIT PLAN

HARVESTER ROAD EASTON, CONNECTICUT

Prepared For:

MOUNTAIN GROVE CEMETARY

SHEET TITLE

SITE PLAN

DESIGNED BY: SFS	SCALE: 1"=60'
DRAWN BY: SFS	DATE: 02-06-20
CHECKED BY: MJS	PROJECT NUMBER: 2450
CAD FILE: R:\2450\dwg\2450-siteplans-02-05-20	

SEAL

STATE OF CONNECTICUT · MANUEL JOSE SILVA · 15955 · LICENSED PROFESSIONAL ENGINEER

SHEET NUMBER

SP-1